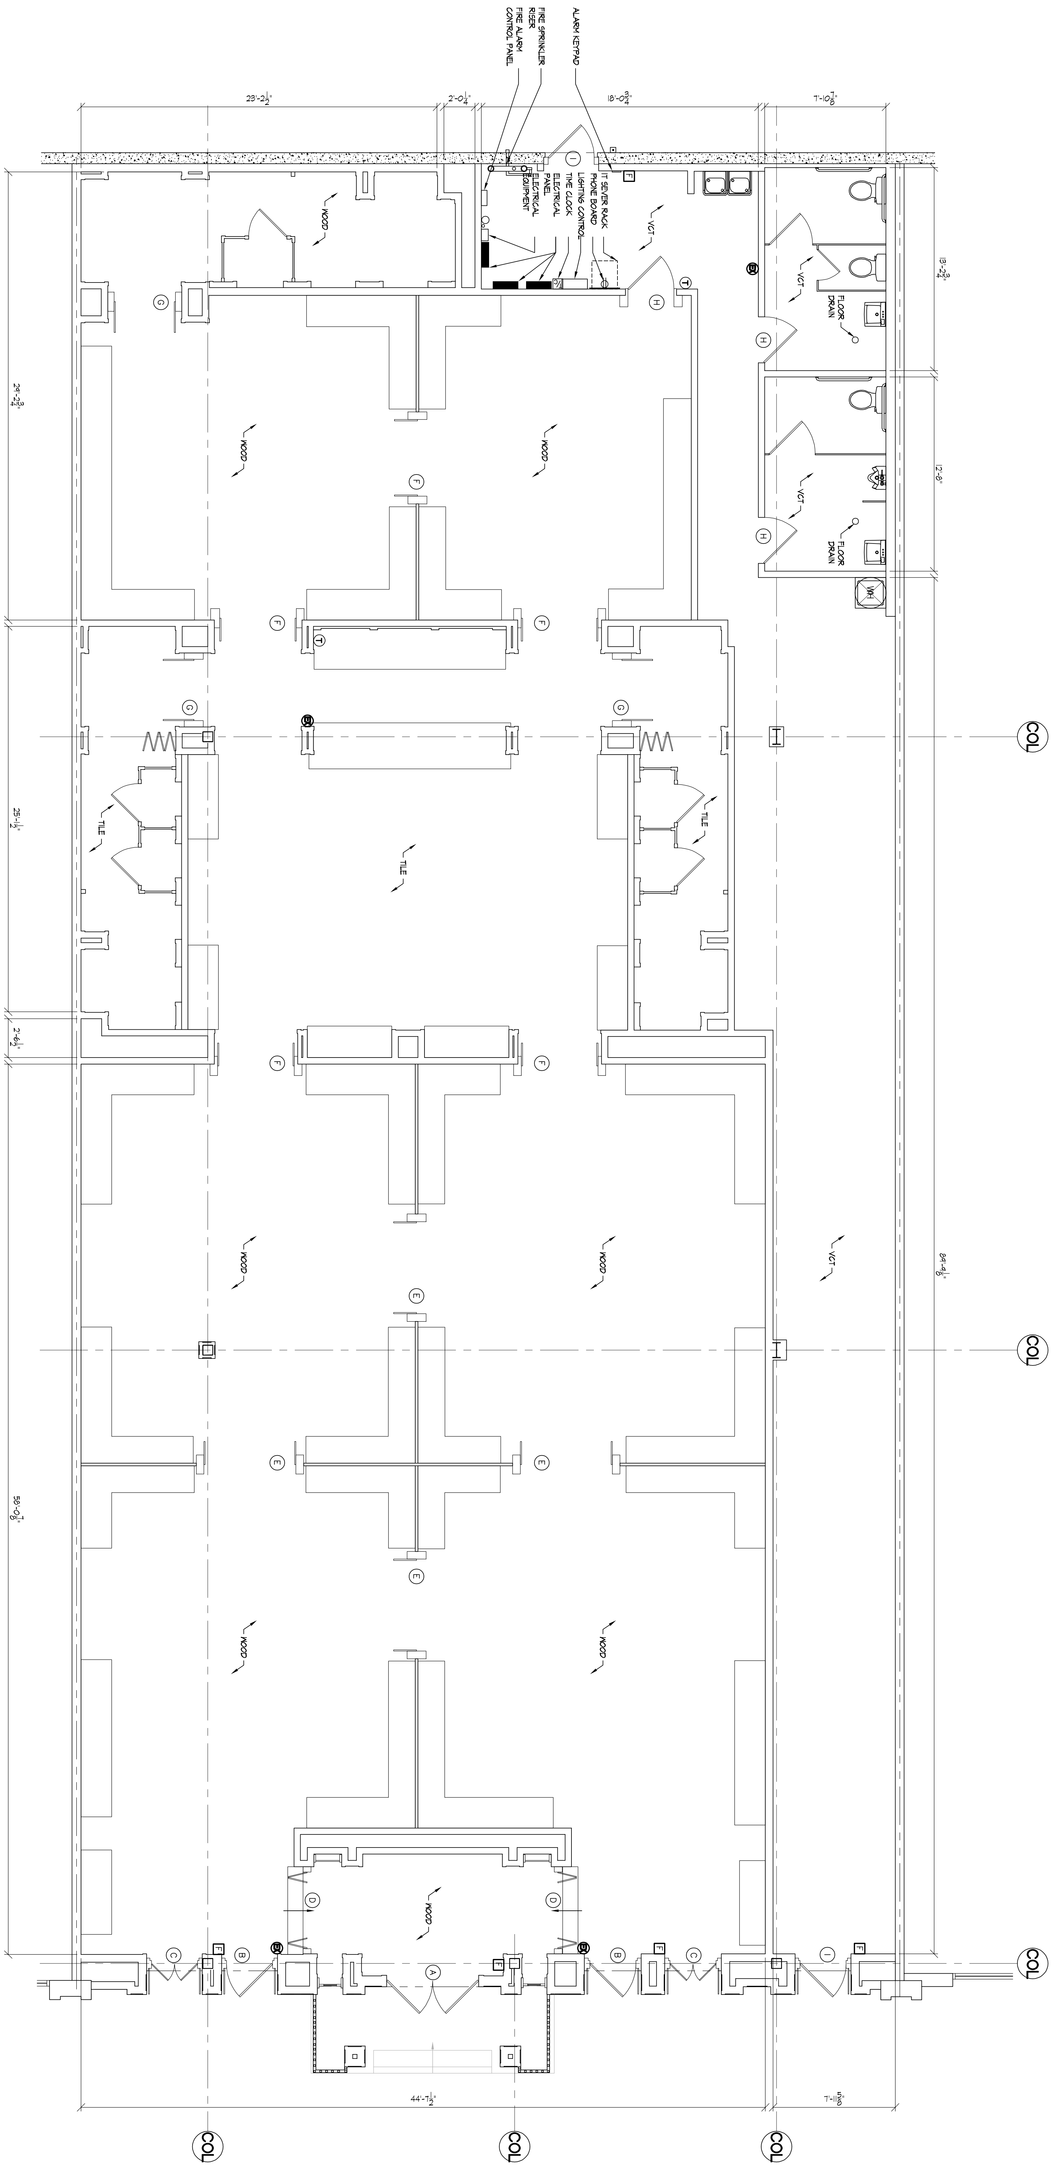


1 EXISTING FLOOR PLAN

SCALE: 1/4"=1'-0"

DOOR DIMENSIONS (X)

	A	B	C	D	E	F	G	H	I
WIDTH	(2)3'-0"	3'-0"	(2)1'-6"	(2)2'-6"	(2)3'-0"	(2)2'-6"	(2)2'-0"	3'-0"	3'-0"
HEIGHT	8'-0"	7'-0"	7'-0"	7'-1"	7'-0"	7'-0"	7'-0"	7'-0"	7'-0"
	WOOD FRAME	WOOD FRAME	WOOD FRAME	WOOD FRAME	WOOD FRAME	WOOD FRAME	WOOD FRAME	WOOD FRAME	STEEL FRAME

FS-1

REV	DATE	DESCRIPTION	NAME

PROJECT NO: 260181
DRAWN BY: CTK
CHECKED BY: CCM
ISSUE DATE: 05/18/26

EXISTING FLOOR PLAN

ALGONQUIN COMMONS

1912 S RANDALL ROAD
ALGONQUIN, IL 60102

SPACE # 4170


HOLLISTER
CALIFORNIA

REGISTRATION SEAL

ARCVISION
ARCHITECTURE • ENGINEERING
1950 CRAIG ROAD, SUITE 300 (314) 415-2400
ST. LOUIS, MO 63146 WWW.ARCV.COM

CEILING PLAN LEGEND

RECESSED FLUORESCENT LIGHT		SUPPLY AIR DIFFUSER		TRACK LIGHT	
				SPEAKER	SP
PARABOLIC RECESSED FLUORESCENT LIGHT		RETURN AIR DIFFUSER		SECURITY CAMERA	
				SMOKE DETECTOR	SD
EXIT / EMERGENCY LIGHT COMBO		EMERGENCY LIGHT		HORN/STROBE LIGHT COMBO	H
EXIT LIGHT		RECESSED DOWN LIGHT		SPRINKLER HEAD	
EXHAUST FAN	/O/	LOW BAY PENDENT LIGHT FIXTURE		DIRECTIONAL DOWN LIGHT	
SMOKE EVAC DIFFUSER		FLUORESCENT STRIP FIXTURE		RECESSED EMERGENCY LIGHT	EM
		CEILING MOUNTED SPEAKER	SP	WALL MOUNTED SPEAKER	SP
LOW BAY LIGHT	P1	LOW BAY LIGHT	P2		

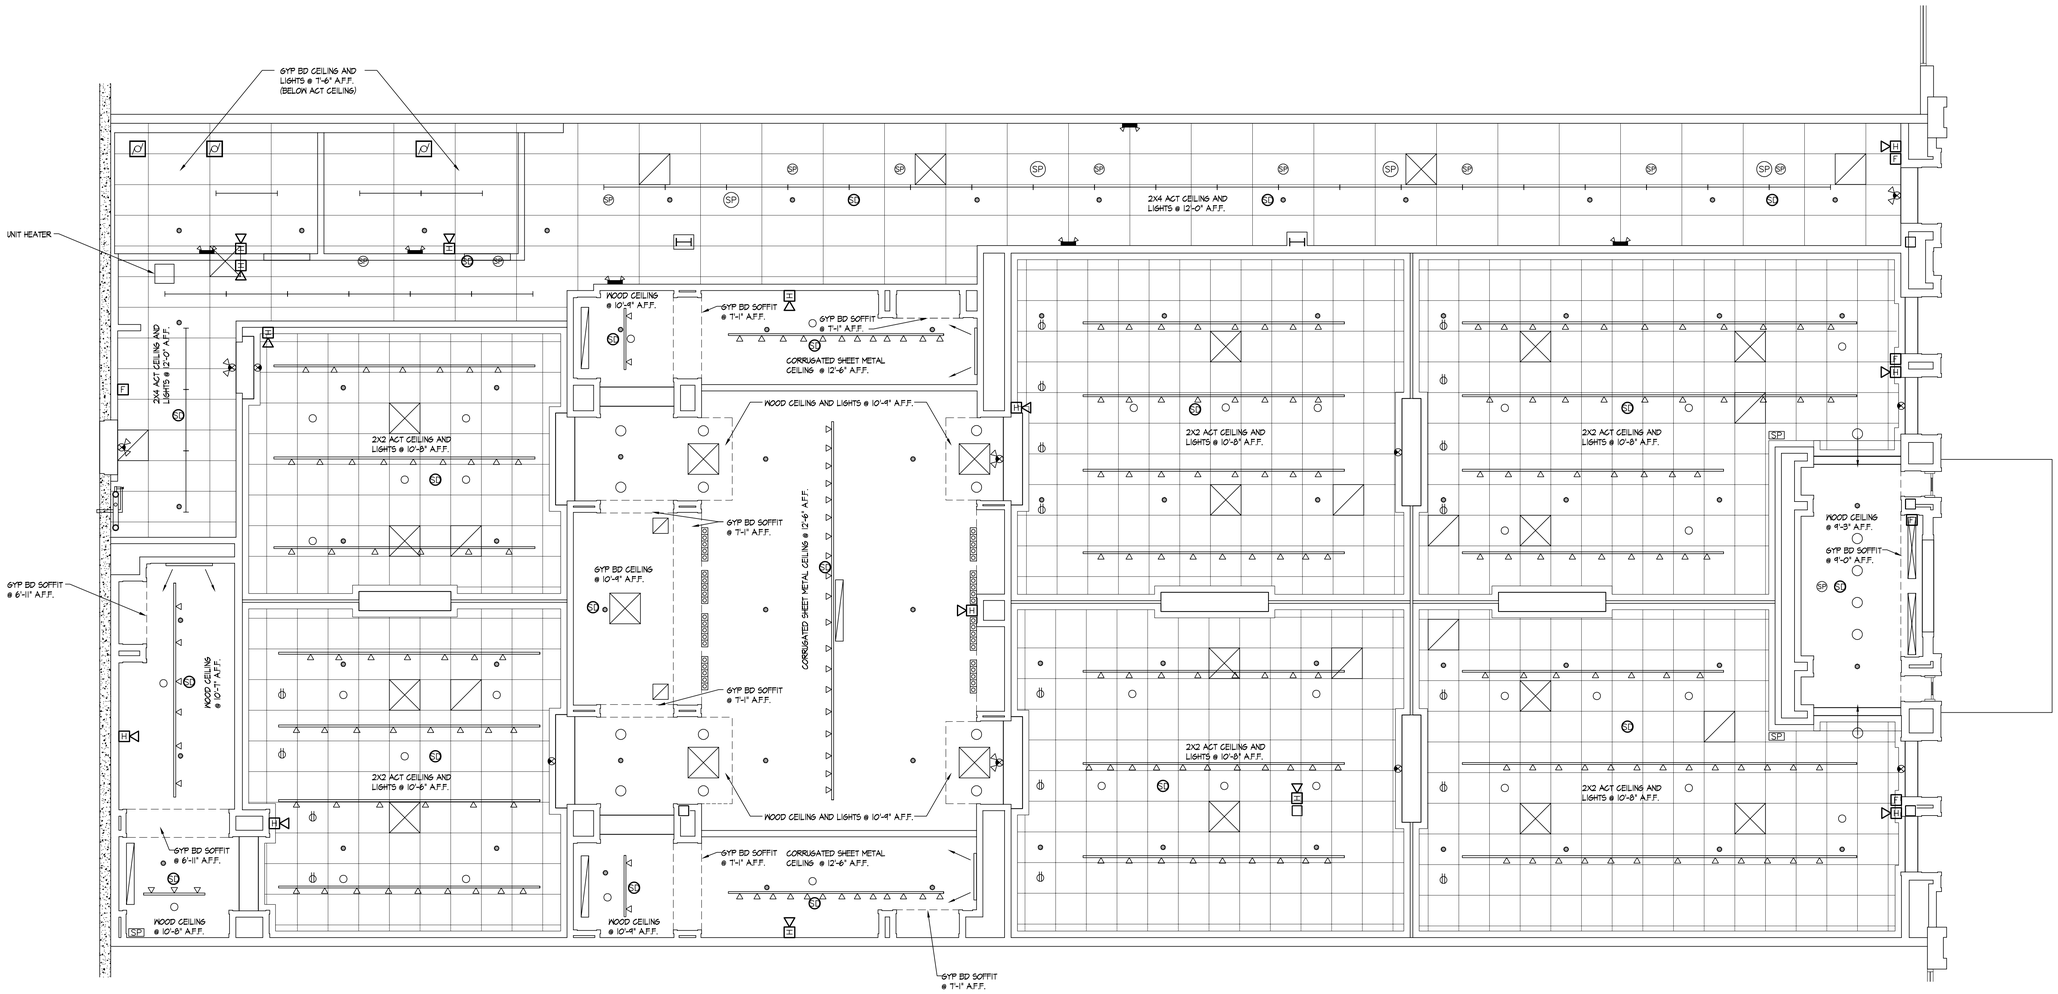

1 EXISTING REFLECTED CEILING PLAN

SCALE: 1/4"=1'-0"

REGISTRATION SEAL

ARCVISION
ARCHITECTURE • ENGINEERING
1950 CRAIG ROAD, SUITE 300 (314) 415-2400
ST. LOUIS, MO 63146 WWW.ARCV.COM

HOLLISTER
CALIFORNIA


ALGONQUIN COMMONS
1912 S RANDALL ROAD
ALGONQUIN, IL 60102
SPACE # 4170

REV	DATE	DESCRIPTION	NAME

PROJECT NO: 250181
DRAWN BY: CTK
CHECKED BY: CCM
ISSUE DATE: 05/18/26

EXISTING REFLECTED CEILING PLAN

FS-2

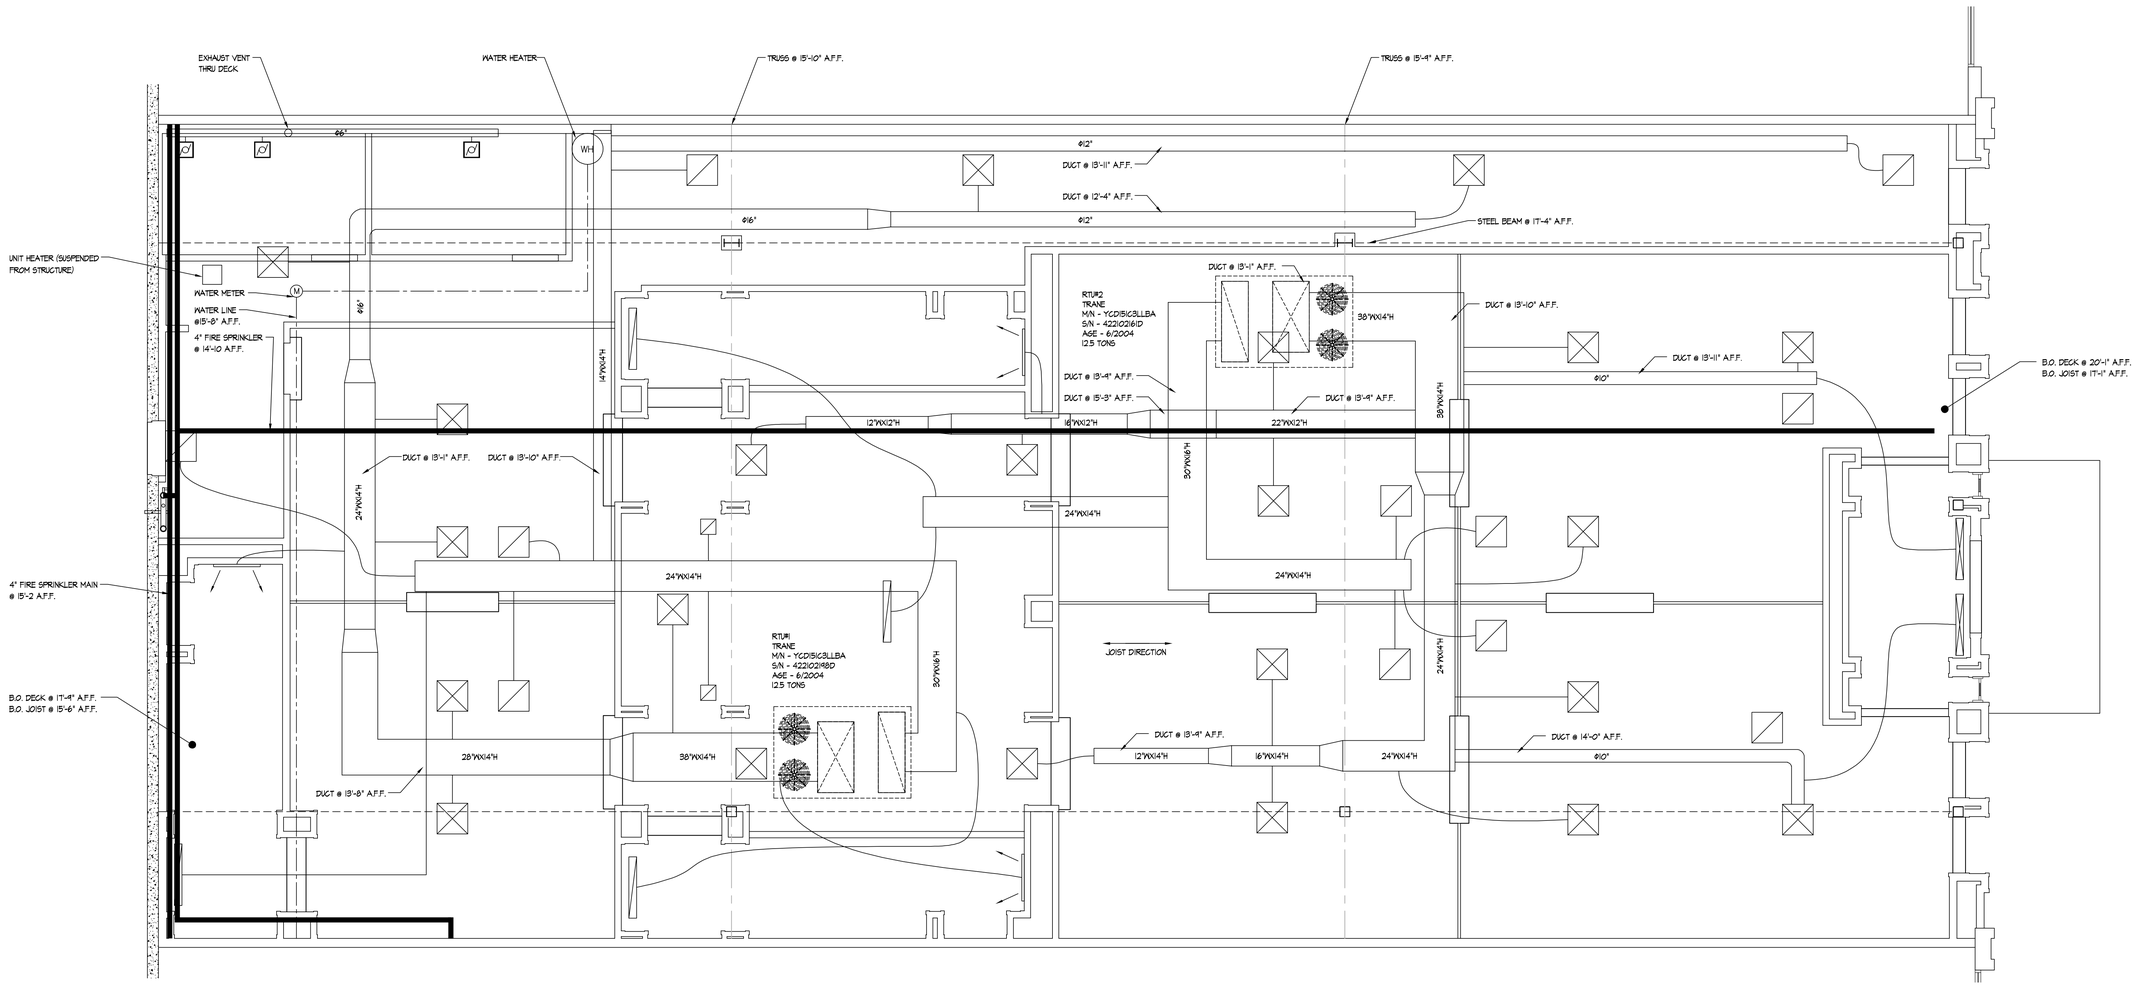

1 EXISTING MECHANICAL PLAN

SCALE: 1/4"=1'-0"

NOTE:
* ALL SPRINKLER HEADS WERE TURNED UP UNLESS OTHER WISE NOTED

REGISTRATION SEAL

ARCVISION
ARCHITECTURE + ENGINEERING
1950 CRAIG ROAD, SUITE 300 (314) 415-2400
ST. LOUIS, MO 63146 WWW.ARCV.COM

HOLLISTER
CALIFORNIA

ALGONQUIN COMMONS
1912 S RANDALL ROAD
ALGONQUIN, IL 60102
SPACE # 4170

REV	DATE	DESCRIPTION	NAME

PROJECT NO: 250181
DRAWN BY: CTK
CHECKED BY: COM
ISSUE DATE: 05/18/26

EXISTING MECHANICAL (HVAC) PLAN

FS-3

FS-4

PHOTO PLAN

PROJECT NO. 260181	
DRAWN BY:	CTK
CHECKED BY:	CCM
ISSUE DATE:	05/18/26

REV	DATE	DESCRIPTION	NAME

ALGONQUIN COMMONS
1912 S RANDALL ROAD
ALGONQUIN, IL 60102
SPACE # 4170


HOLLISTER CALIFORNIA

ARCVISION ARCHITECTURE • ENGINEERING
1950 CRAIG ROAD, SUITE 300 (314) 415-2400
ST. LOUIS, MO 63146 WWW.ARCV.COM

REGISTRATION SEAL


PHOTO PLAN LEGEND

- SINGLE PHOTO
- STARTING POINT / ROTATION DIRECTION — 360° PHOTO RANGE
- STARTING POINT / ROTATION DIRECTION / END POINT — MULTI PHOTO RANGE

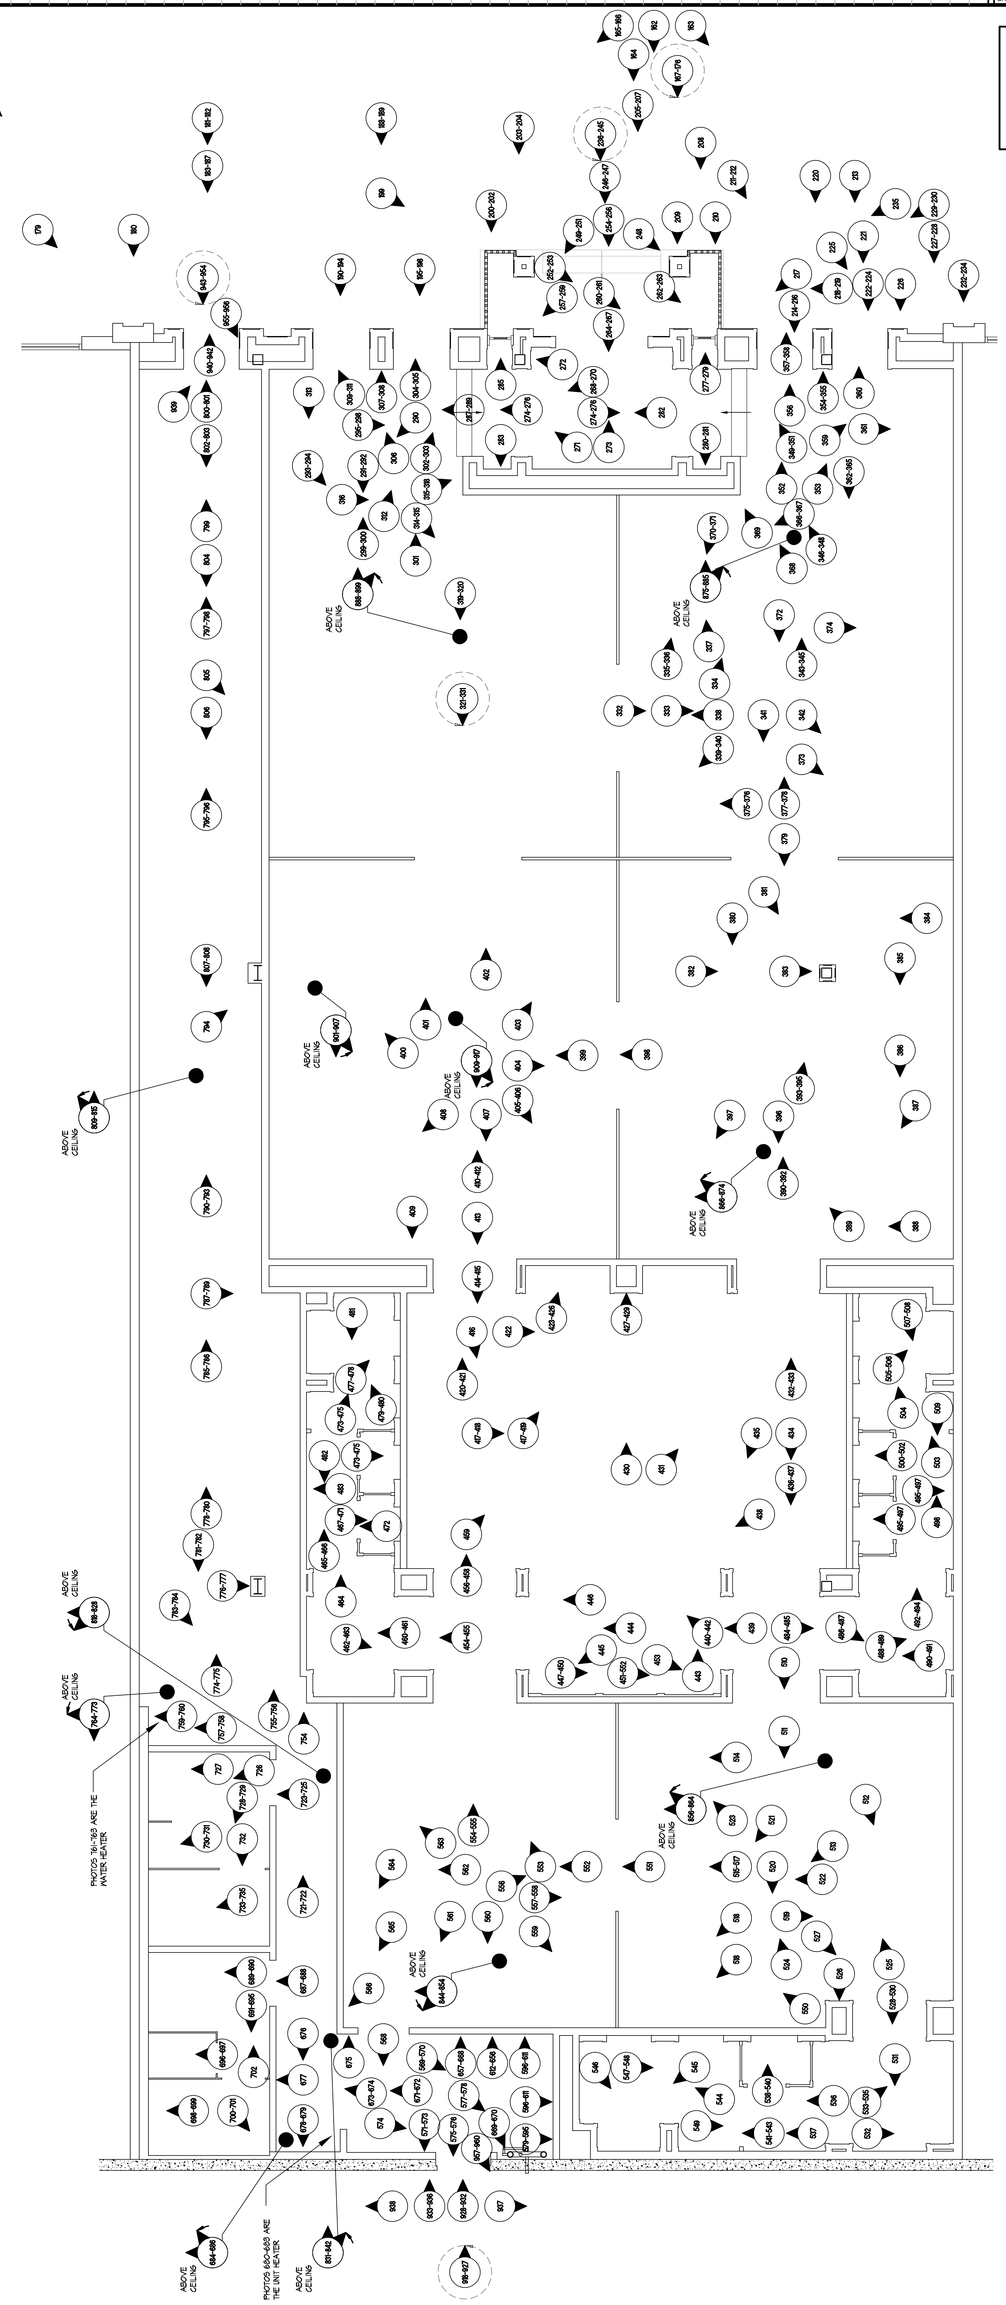


1 PHOTO PLAN
SCALE: 1/4"-1'-0"

*PHOTOS 1-14 ARE OF THE GAS METER
*PHOTOS 44-48 ARE OF THE ELECTRICAL ROOM
*PHOTOS 50-74 ARE OF MASTER FIRE PANEL RISER ROOM
*PHOTOS 80-89 ARE OF THE ROOFTOP UNITS + GAS LINE
*PHOTOS 93-191 ARE OF THE GAS METER
*PHOTOS 1642-1643 ARE OF PATH OF TRAVEL FROM ADA PARKING TO THE SPACE

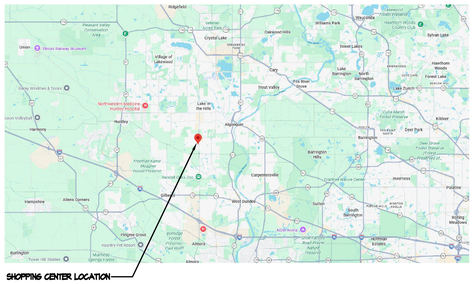


5 LOCATION MAP
SCALE: NTS

TRUE NORTH

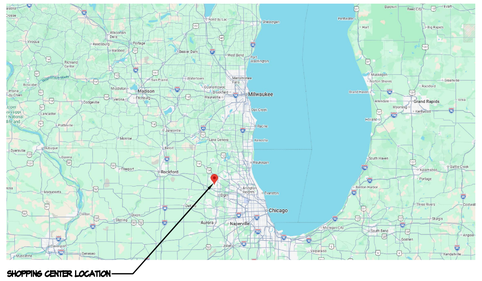


4 VICINITY MAP
SCALE: NTS

TRUE NORTH

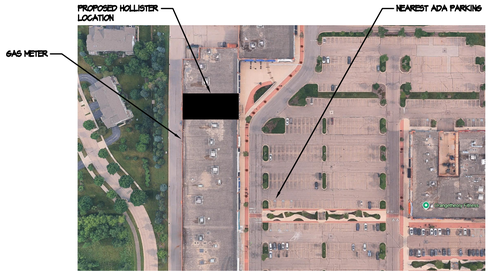


3 ENLARGED SITE PLAN
SCALE: NTS

TRUE NORTH

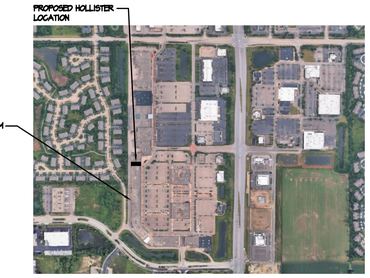

2 SITE PLAN
SCALE: NTS

TRUE NORTH

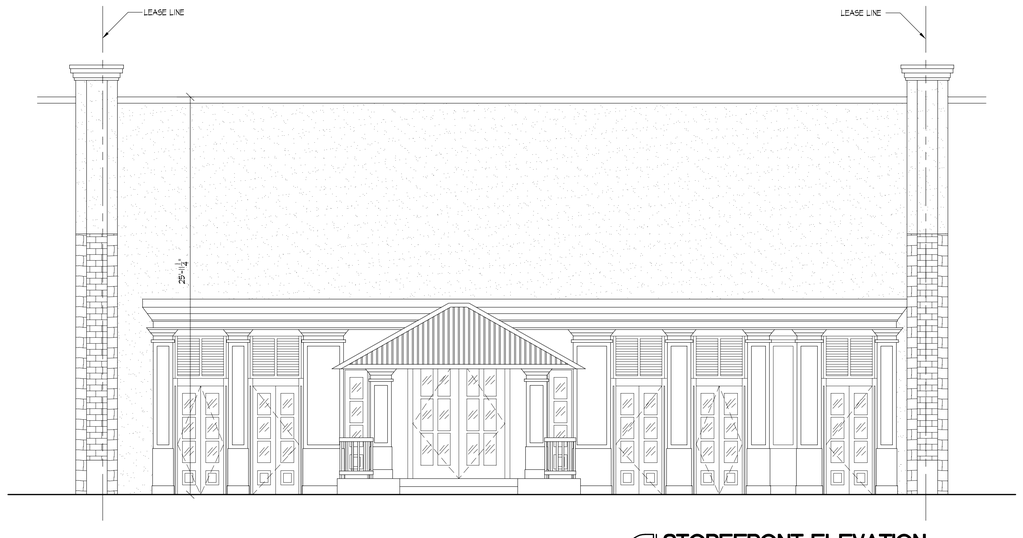

1 STOREFRONT ELEVATION
SCALE: 1/4" = 1'-0"

REGISTRATION SEAL

ARCVISION
ARCHITECTURE • ENGINEERING
1950 CRAIG ROAD, SUITE 300 (314) 415-2400
ST. LOUIS, MO 63146 WWW.ARCV.COM

HOLLISTER
CALIFORNIA

ALGONQUIN COMMONS
1912 S RANDALL ROAD
ALGONQUIN, IL 60102
SPACE # 4170

REV	DATE	DESCRIPTION	NAME

PROJECT NO: 260181
DRAWN BY: CTK
CHECKED BY: CCM
ISSUE DATE: 05/18/26

EXISTING ELEVATIONS / SITE PLAN

FS-5