
NOTE: NOT TO SCALE

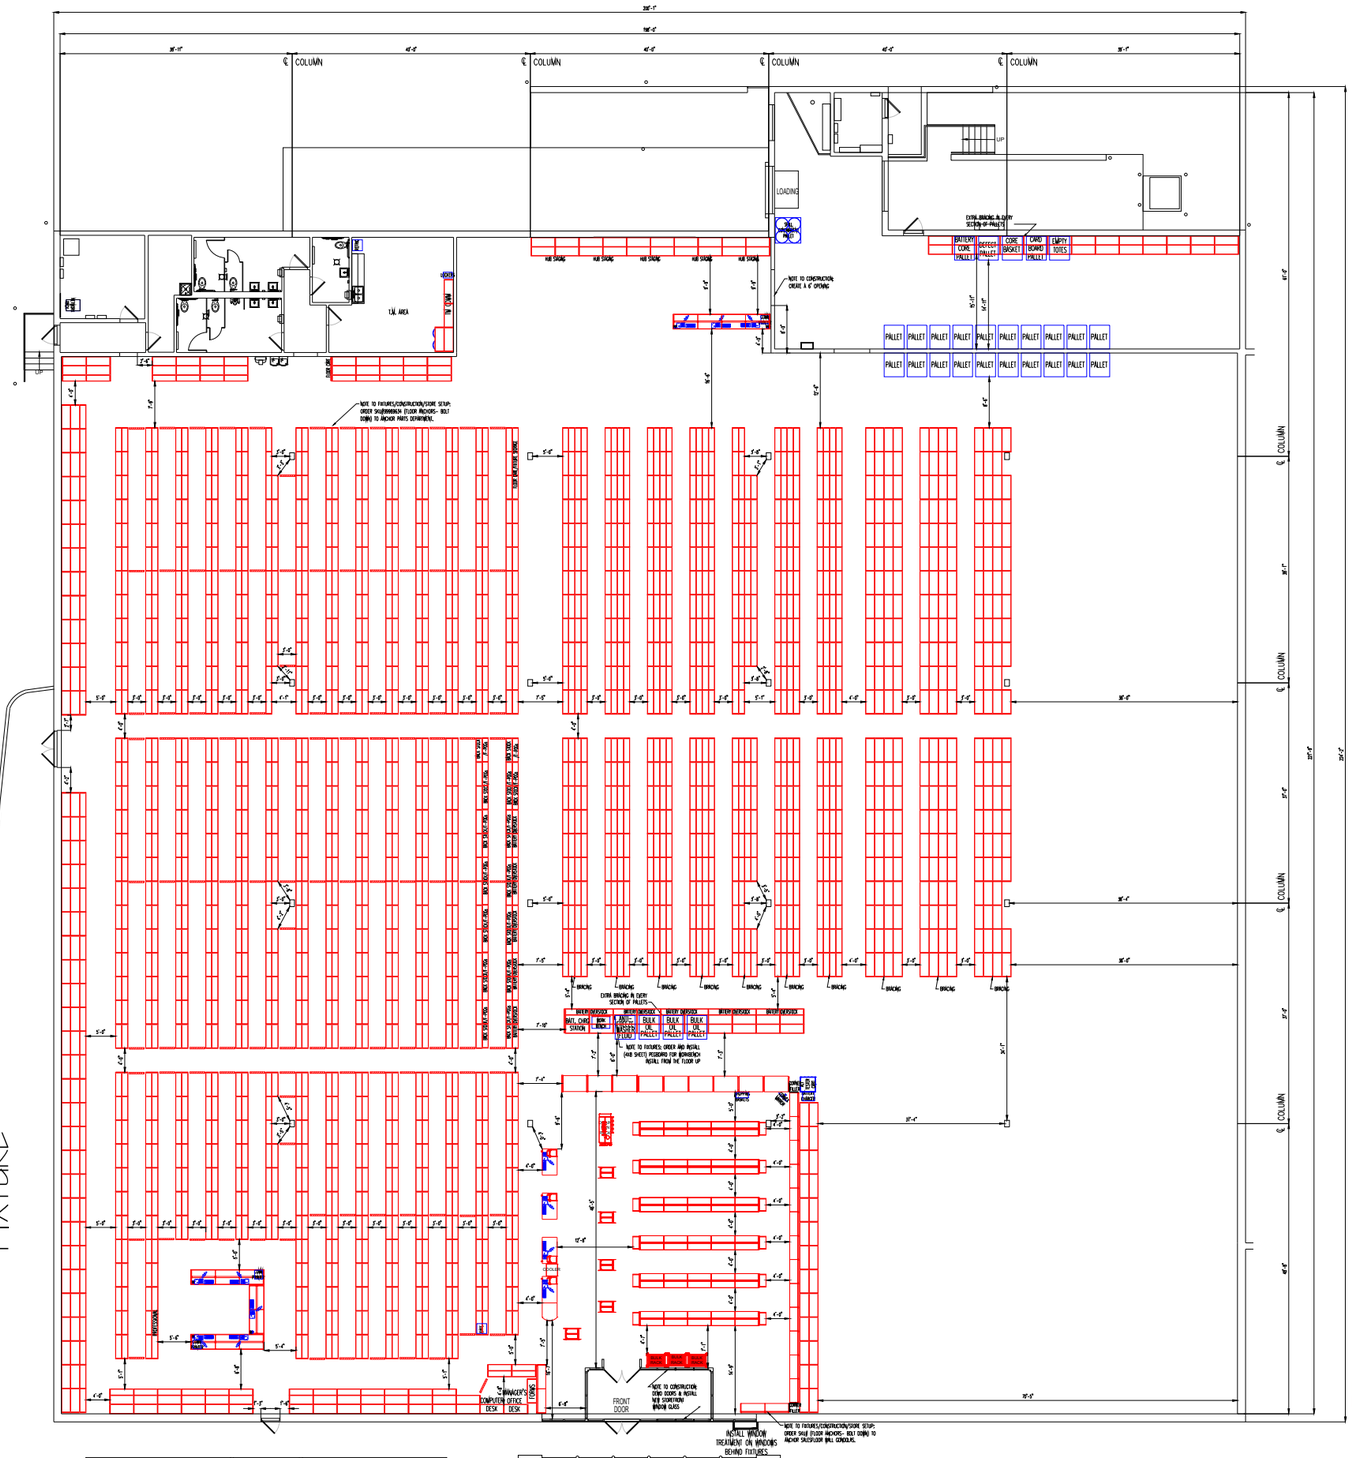

GENERAL INFORMATION

BLDG DIMENSIONS:200'-1" x 224'-2" SPRINKLED:YES
CEILING HEIGHT:21'-5" SPRINKLER HEIGHT:21'-5"
MA TARGET:80,000 WIRE SHELVES:YES
MERCH LVL:M-HUB

NOTES:
**PAINT: NO
**HYDRAULICS: NO
**EXHAUST RACKS: NO
**IT SYSTEM: APEX
**S-SERIES FEET: HEAVY DUTY
**NOTE TO FIXTURES:
**CONSTRUCTION NOTES: SEE PLAN NOTES
**NOTE TO FACILITIES: INSTALL WINDOW TREATMENT
**NOTE TO SSU TEAM: INSTALL EXTRA BRACING IN EVERY SECTION OF PALLETS

FIXTURE COMPARISON	EXISTING	PROPOSED
TOTAL SQ. FT. (BOMA)	X,XXX	40,380
INTERIOR SQ. FT.	X,XXX	39,494
SALESFLOOR SQ. FT.	X,XXX	2,468
BACKROOM SQ. FT.	X,XXX	37,027
PROFESSIONAL RESOURCES	ONOFF?/#'/#R/#WS	OFF/32'/5R/OWS
18" OR LESS 4' SECTIONS (AISLES BY HEIGHT)	XX	0/1/942
24" OR MORE 4' SECTIONS (PERIMETERS BY HEIGHT)	XX	13/0/506
TOTAL 4'x10' AISLES (FACTORED SECTIONS)	XX	1131
TOTAL 4'x10' PERIMETERS (FACTORED SECTIONS)	XX	617
PARTS UPRIGHT HEIGHT	XX"	96"/120"/144"
BR SKUS - 4' SECTION	XX	65
RATIO(SHALLOW/DEEP)	XX	65/35
BR SKU CAPACITY	#####	113,620

KEY:
DIMENSIONS TO BE SET UNDER CURRENT SCOPE OF WORK
DIMENSIONS OF EXISTING OR REMAINING CLEARANCE

PROJECT APPROVALS

APPROVAL	DATE	APPROVER
SP&D	MM/DD/YY	NAME
VISUAL MERCH.	MM/DD/YY	NAME
OPERATIONS	MM/DD/YY	NAME
INV. MGMT.	MM/DD/YY	NAME

REVISIONS

DATE	NOTES	XX
DATE	NOTES	XX
PROTO: 6X5 | DATE: 10/23/2026 | MERCH DATE: MM/DD/YY

PROJECT NAME: NSO-UPFIT

STORE #: 108547 | CITY, STATE: BALLWIN, MO

Advance Auto Parts®

DRAWN BY: JT