
NOTE: NOT TO SCALE

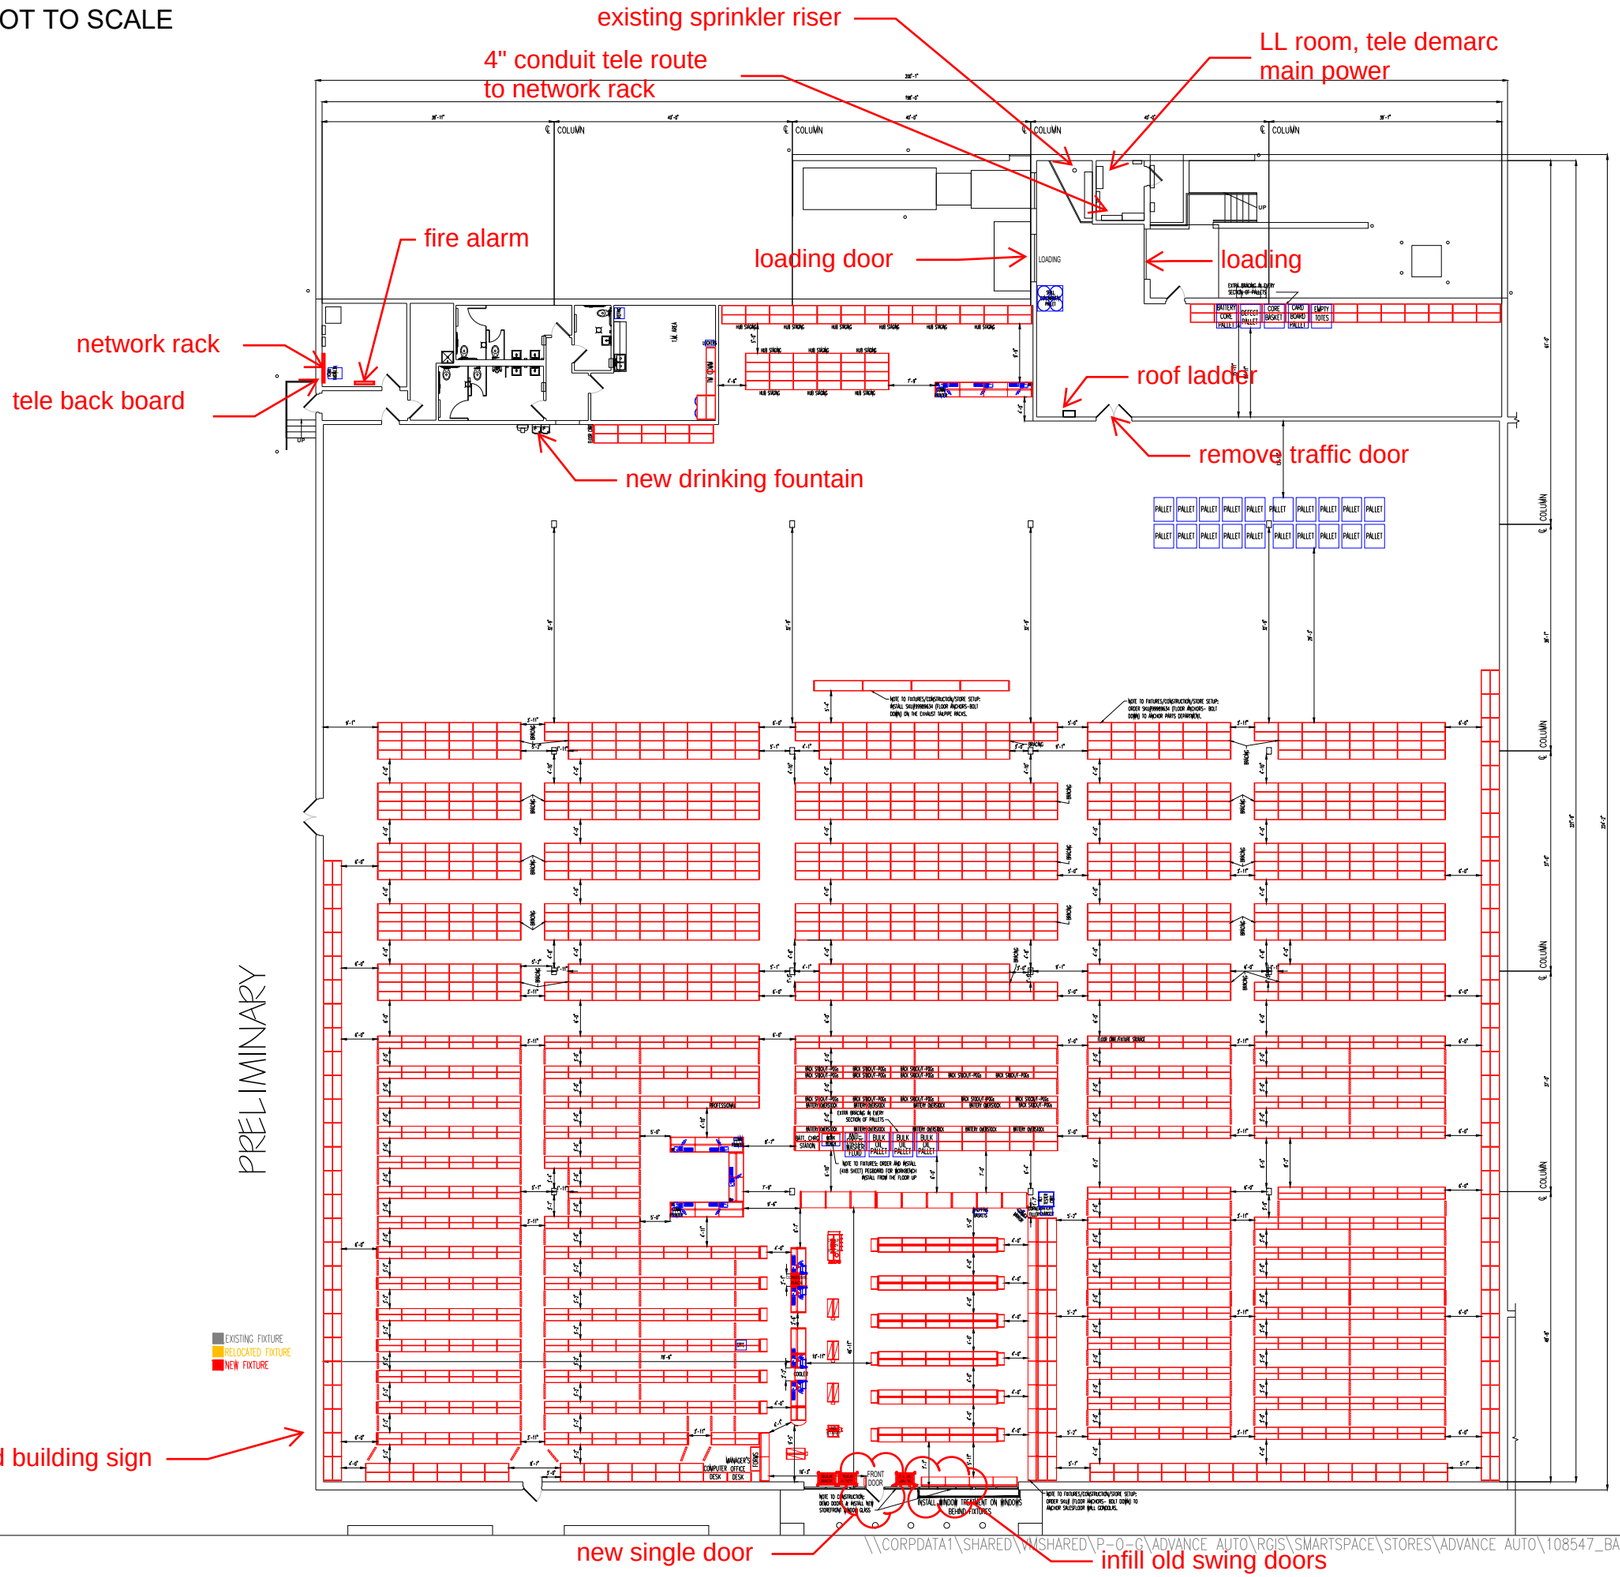

GENERAL INFORMATION

BLDG DIMENSIONS:200'-1" x 224'-2" SPRINKLED:YES
CEILING HEIGHT:21'-5" SPRINKLER HEIGHT:21'-5"
MA TARGET:80,000 WIRE SHELVES:YES
MERCH LVL:M-HUB

NOTES:
**PAINT: NO
**HYDRAULICS: NO
**EXHAUST RACKS: YES;4
**IT SYSTEM: APEX
**S-SERIES FEET: HEAVY DUTY
**NOTE TO FIXTURES:
**CONSTRUCTION NOTES: SEE PLAN NOTES
**NOTE TO FACILITIES: INSTALL WINDOW TREATMENT
**NOTE TO SSU TEAM: INSTALL EXTRA BRACING IN EVERY SECTION OF PALLETS

FIXTURE COMPARISON	EXISTING	PROPOSED
TOTAL SQ. FT. (BOMA)	X,XXX	40,380
INTERIOR SQ. FT.	X,XXX	39,949
SALESFLOOR SQ. FT.	X,XXX	2,268
BACKROOM SQ. FT.	X,XXX	37,226
PROFESSIONAL RESOURCES	ONOFF?/#'/#R/#WS	OFF/32'/5R/OWS
18" OR LESS 4' SECTIONS (AISLES BY HEIGHT)	XX	0/1/755
24" OR MORE 4' SECTIONS (PERIMETERS BY HEIGHT)	XX	11/0/495
TOTAL 4'x10' AISLES (FACTORED SECTIONS)	XX	907
TOTAL 4'x10' PERIMETERS (FACTORED SECTIONS)	XX	602
PARTS UPRIGHT HEIGHT	XX"	96"/120"/144"
BR SKUS - 4' SECTION	XX	65
RATIO(SHALLOW/DEEP)	XX	60/40
BR SKU CAPACITY	#####	98,085

KEY:
<--> DIMENSIONS TO BE SET UNDER CURRENT SCOPE OF WORK
<-o DIMENSIONS OF EXISTING OR REMAINING CLEARANCE

PROJECT APPROVALS

APPROVAL	DATE	APPROVER
SP&D	MM/DD/YY	NAME
VISUAL MERCH.	MM/DD/YY	NAME
OPERATIONS	MM/DD/YY	NAME
INV. MGMT.	MM/DD/YY	NAME

REVISIONS

DATE	NOTES	XX
DATE	NOTES	XX
PROTO: 6X5 DATE: 6/24/2026 MERCH DATE: MM/DD/YY

PROJECT NAME: NSO-UPFIT

STORE #: 108547 CITY, STATE: BALLWIN, MO

Advance Auto Parts

DRAWN BY: JT

W S N E