


NOTE: NOT TO SCALE

FIXTURE

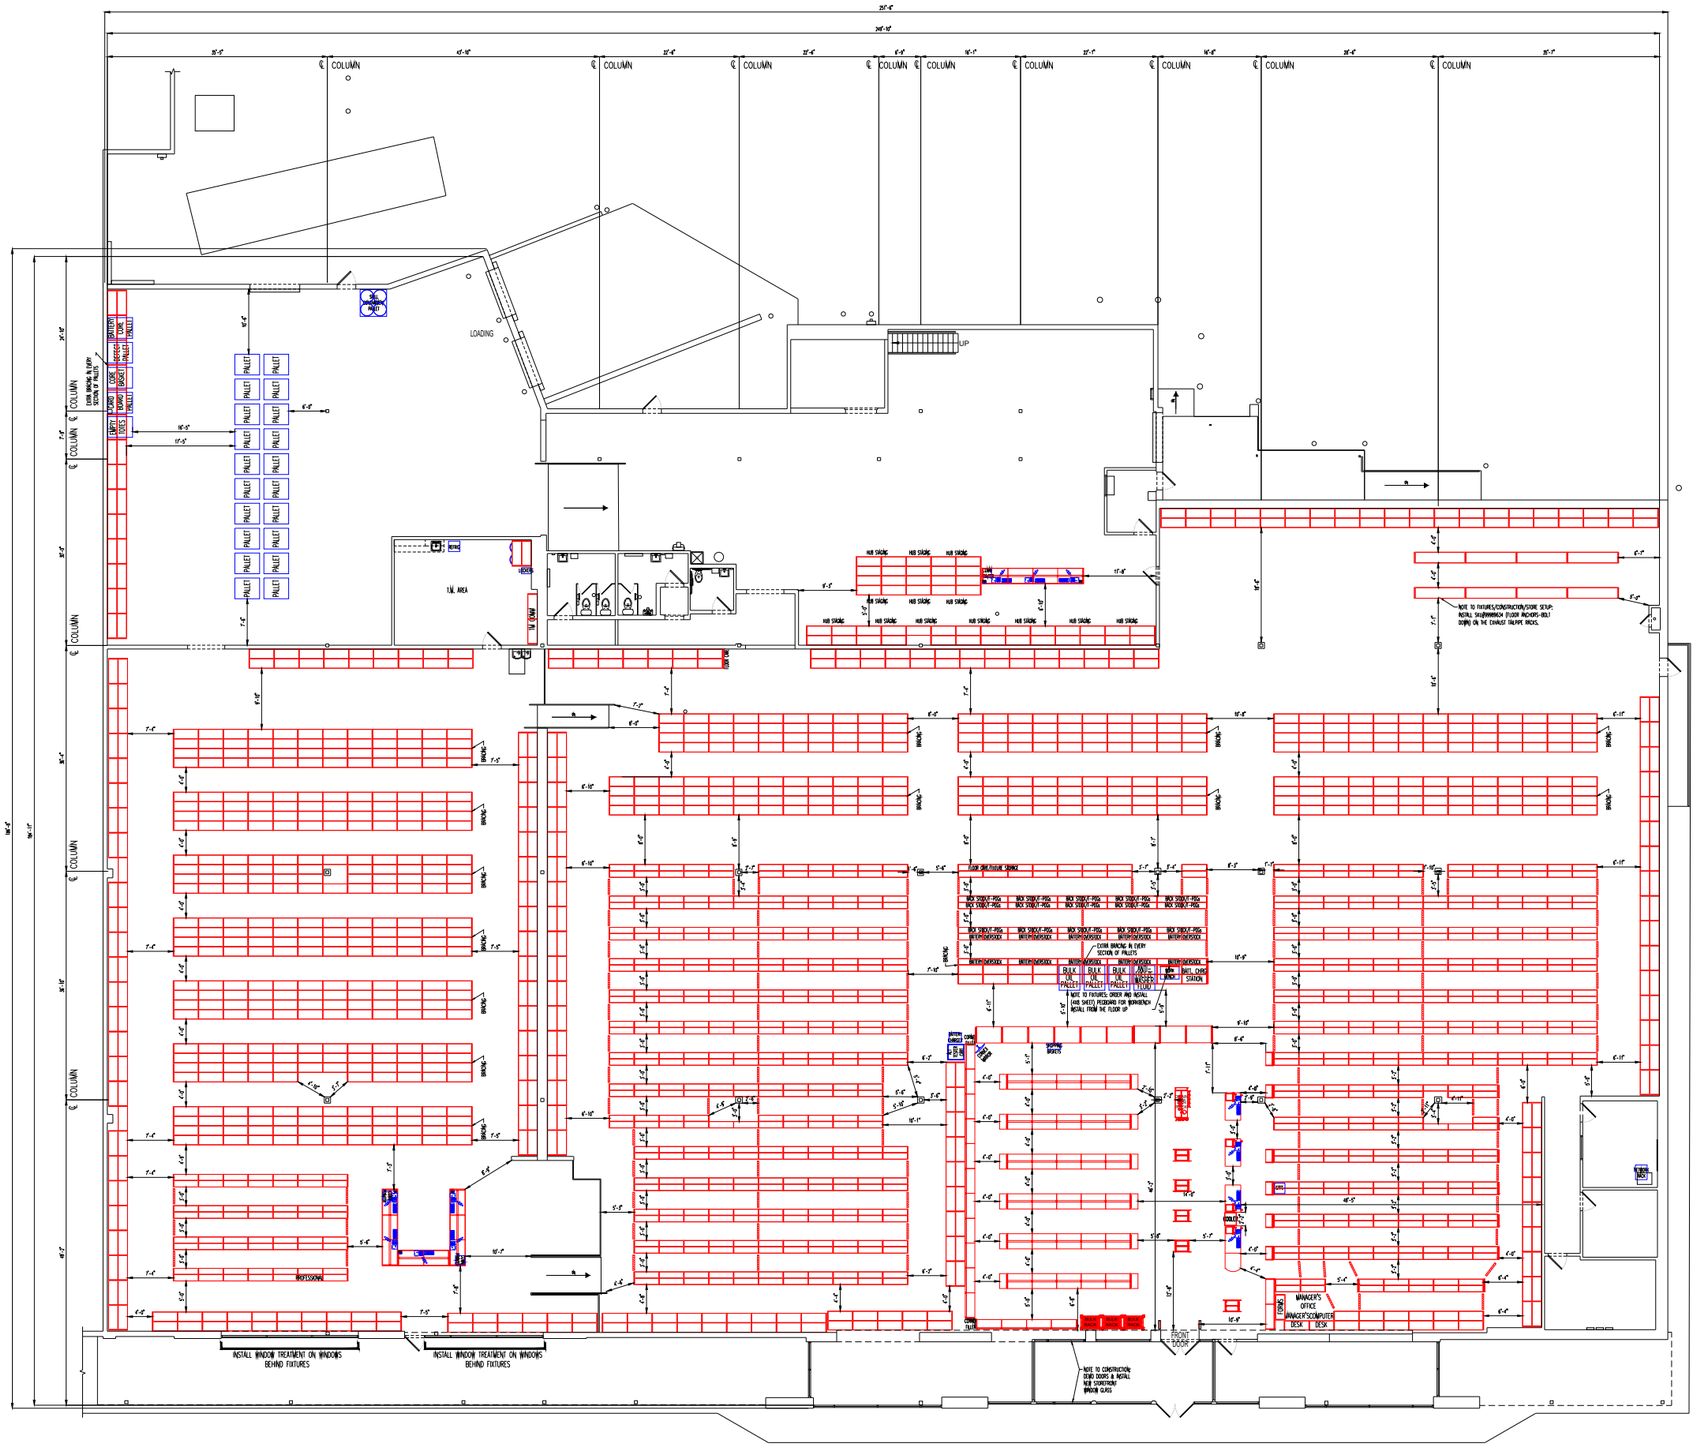

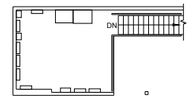

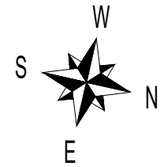

GENERAL INFORMATION

BLDG DIMENSIONS:186'-8" X 251'-6" SPRINKLED:YES
CEILING HEIGHT:12'-2"~13'-2" SPRINKLER HEIGHT:12'-2"~13'-2"
MA TARGET:67,500 WIRE SHELVES:YES
MERCH LVL:M-HUB

NOTES:
**PAINT: NO
**HYDRAULICS: NO
**EXHAUST RACKS: YES;8
**IT SYSTEM: APEX
**S-SERIES FEET: LIGHT DUTY
**NOTE TO FIXTURES:
**CONSTRUCTION NOTES: SEE PLAN NOTES
**NOTE TO FACILITIES: INSTALL WINDOW TREATMENT
**NOTE TO SSU TEAM: INSTALL EXTRA BRACING IN EVERY SECTION OF PALLETS

FIXTURE COMPARISON	EXISTING	PROPOSED
TOTAL SQ. FT. (BOMA)	X,XXX	39,790
INTERIOR SQ. FT.	X,XXX	37,772
SALESFLOOR SQ. FT.	X,XXX	2,410
BACKROOM SQ. FT.	X,XXX	35,360
PROFESSIONAL RESOURCES	ONOFF?/#'/#R/#WS	OFF/32'/5R/OWS
18" OR LESS 4' SECTIONS (AISLES BY HEIGHT)	XX	0/60/626
24" OR MORE 4' SECTIONS (PERIMETERS BY HEIGHT)	XX	11/231/253
TOTAL 4'x10' AISLES (FACTORED SECTIONS)	XX	748
TOTAL 4'x10' PERIMETERS (FACTORED SECTIONS)	XX	515
PARTS UPRIGHT HEIGHT	XX"	96"/120"/132"
BR SKUS - 4' SECTION	XX	65
RATIO(SHALLOW/DEEP)	XX	59/41
BR SKU CAPACITY	#####	82,095

KEY:
DIMENSIONS TO BE SET UNDER CURRENT SCOPE OF WORK
DIMENSIONS OF EXISTING OR REMAINING CLEARANCE

PROJECT APPROVALS

APPROVAL	DATE	APPROVER
SP&D	MM/DD/YY	NAME
VISUAL MERCH.	MM/DD/YY	NAME
OPERATIONS	MM/DD/YY	NAME
INV. MGMT.	MM/DD/YY	NAME

REVISIONS

08/06/26	MADE CHANGES BASED ON KICKOFF CALL	JT
09/15/26	SHELL UPDATE & FIXTURE PLAN	JT
DATE	NOTES	XX
DATE	NOTES	XX
PROTO: 6X5 | DATE: 8/7/2026 | MERCH DATE: MM/DD/YY

PROJECT NAME: NSO-UPFIT

STORE #: SID17778 | CITY, STATE: LOUISVILLE, KY

Advance Auto Parts®

DRAWN BY: JT